


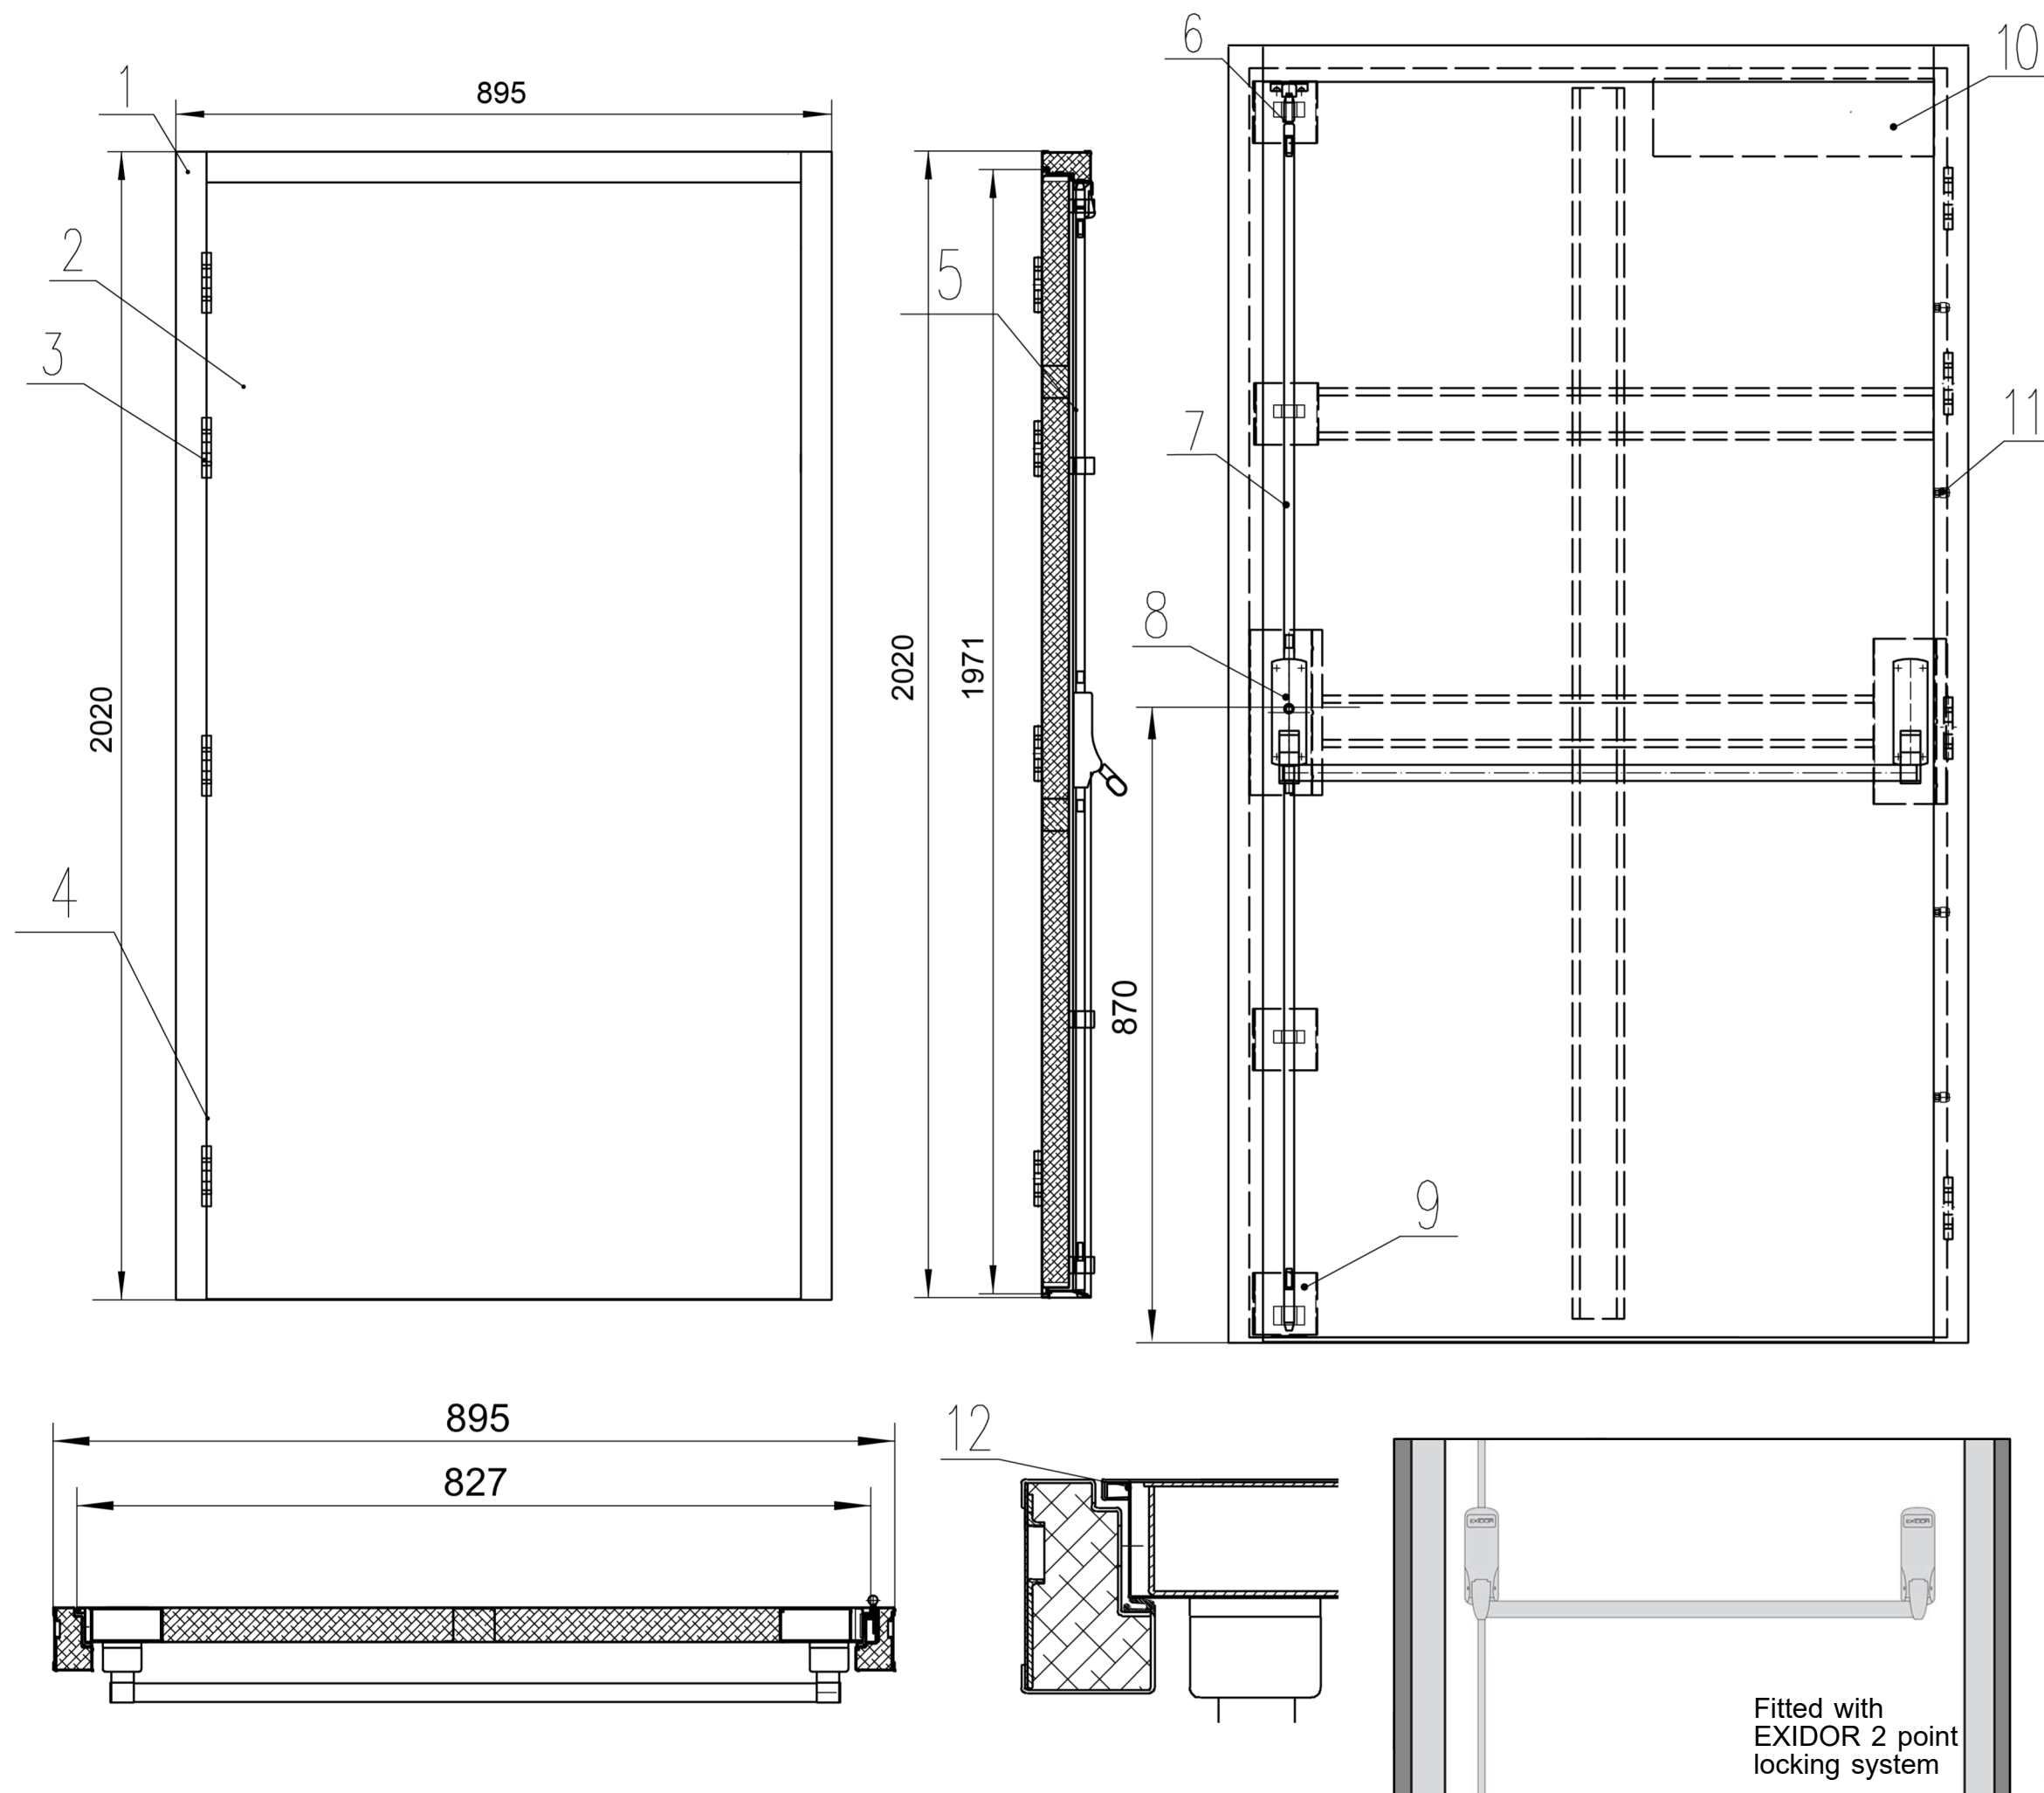

Security Fire Exit

Available Sizes

695x2020mm
 795x2020mm
 845x2020mm
 895x2020mm
 995x2020mm
 1095x2020mm
 1195x2020mm

Frame extensions also available

1. Galvanised 90mm enclosed frame
2. 50mm, 1.0mm double skinned galvanised door leaf
3. 4 stainless steel ball bearing hinges
4. Self-adhesive 'V' seal
5. Rockwool Insulation
6. Trip catch
7. Shootbolt rod
8. EXIDOR 294 2 point locking system
9. Shootbolt into threshold
10. Door closer reinforcement
11. 4 x dog bolts
12. Jemmy bar lip

U-Value: 2.20 Acoustic Rating: 35dB

LATHAM'S
 STEEL SECURITY DOORSETS